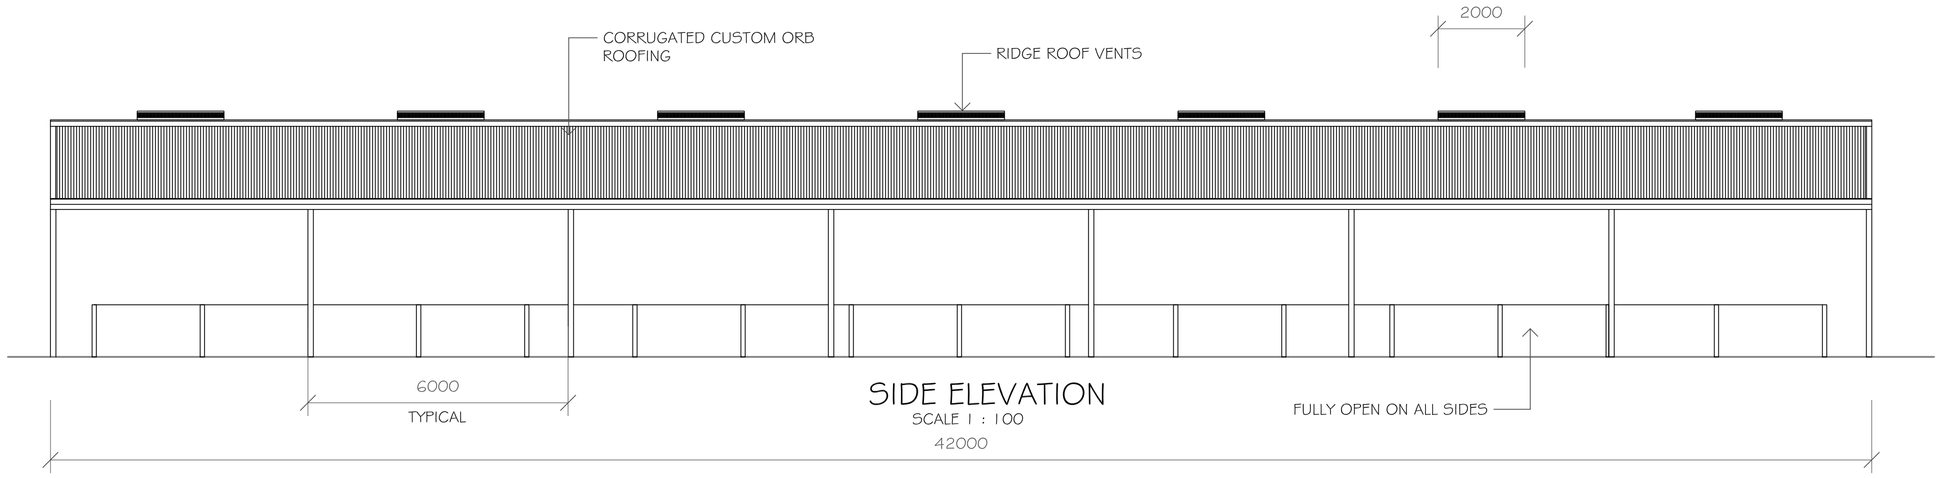

SIDE ELEVATION
SCALE 1 : 100

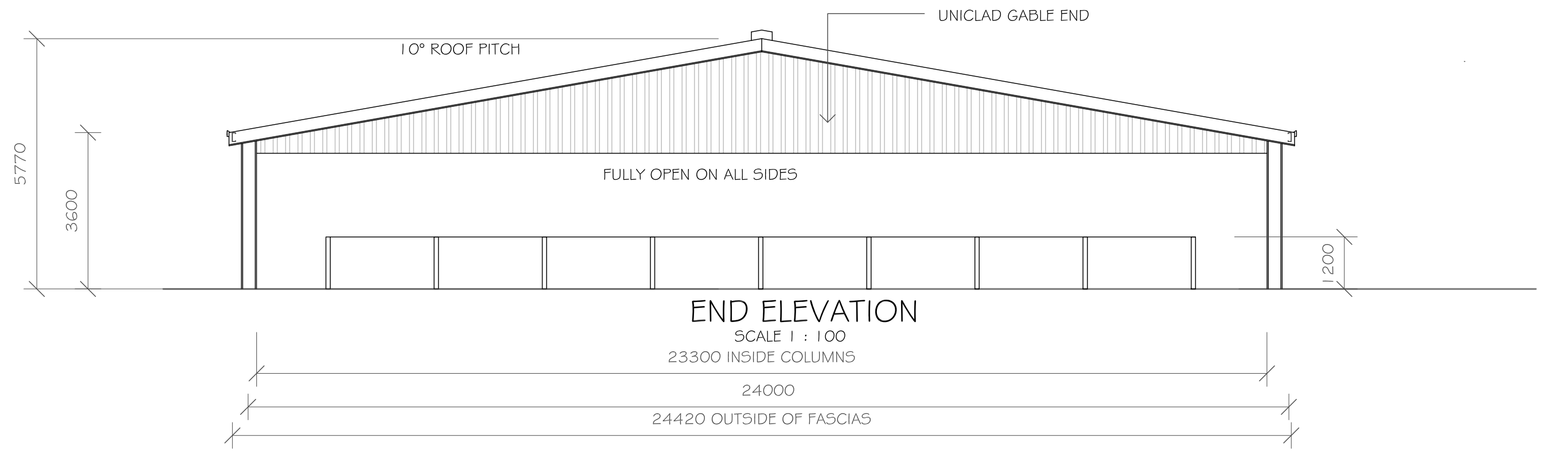

END ELEVATION
SCALE 1 : 100

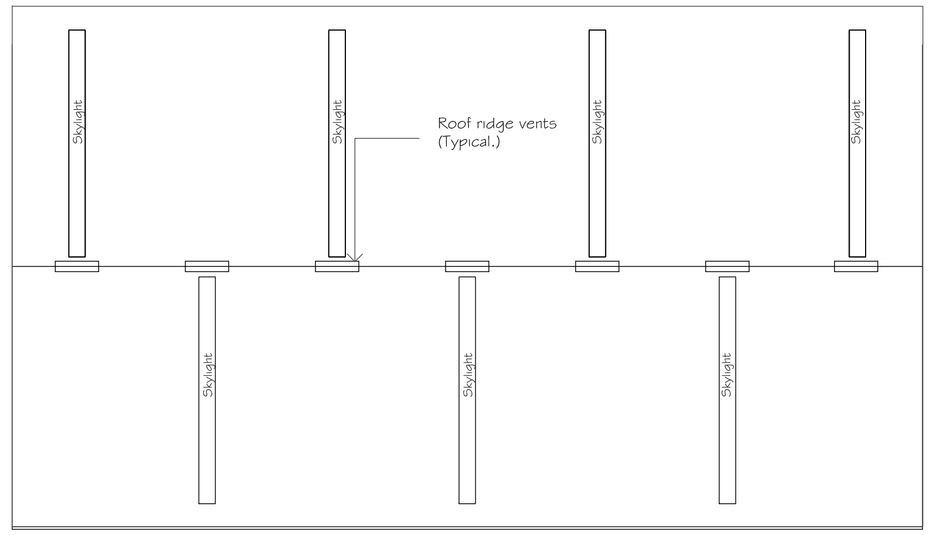

ROOF PLAN
SCALE 1 : 100

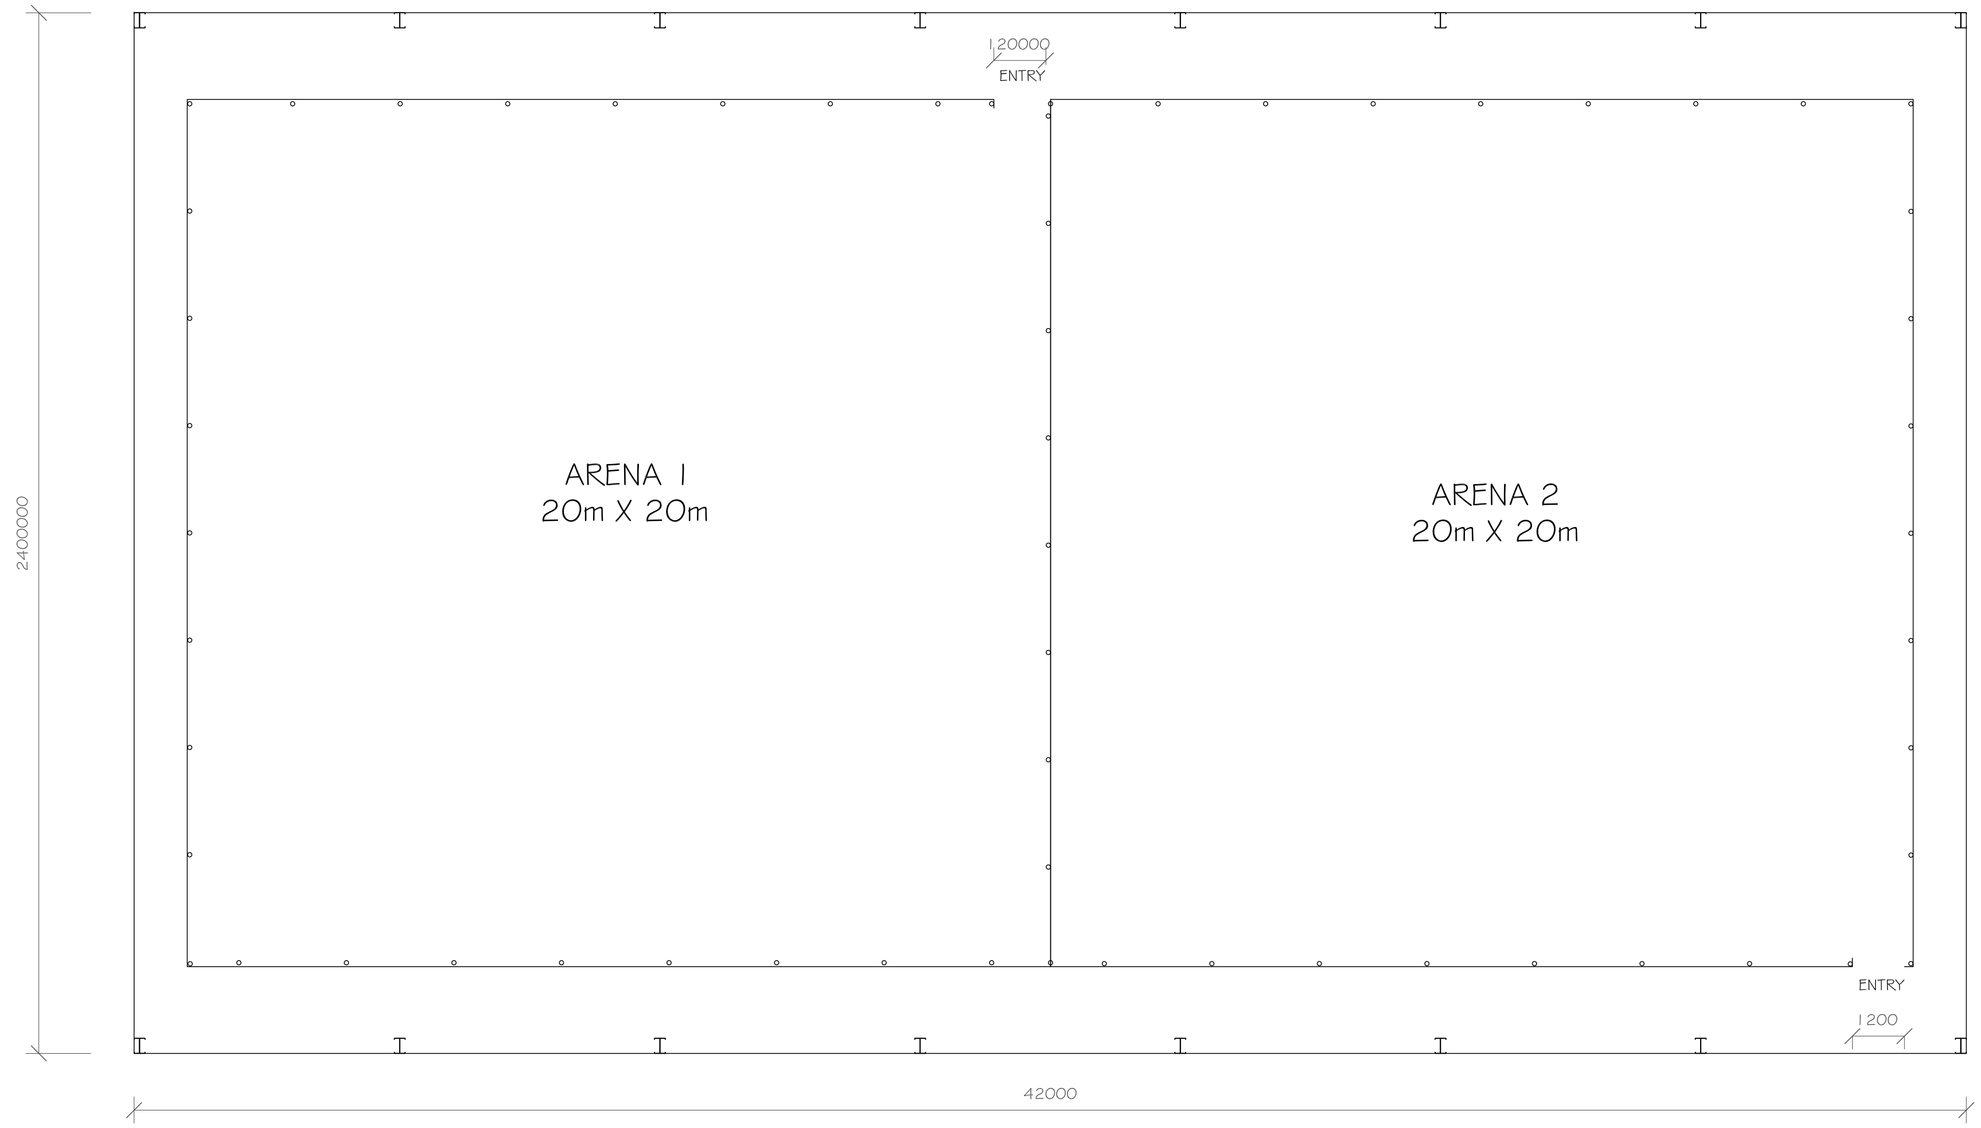

FLOOR PLAN
SCALE 1 : 100

GENERAL NOTES

DO NOT SCALE FROM DRAWING.
THE CONTRACTOR SHALL VERIFY ALL DIMENSIONS AND LEVELS ON SITE PRIOR TO THE COMMENCEMENT OF ANY BUILDING WORKS.
ALL ACCESS TO SITE WITHIN TO COMPLY WITH AS1428 PART 1 1998 GENERAL REQUIREMENTS FOR ACCESS - NEW BUILDING WORK.

ALL WORKS TO COMPLY WITH CURRENT STANDARDS AND REGULATIONS.

CONTRACT NO		South Australian K9 Association
SHEET 1	SCALE - SITE	
SCALE - PLAN 1 : 100	SCALE - ELEV. 1 : 100	DWG NO / PROPOSAL: New open shed
SIZE A1 SHEET		
DRAWN 18/08/08 BA		
CHECK MS		
APPR.		
ISSUED 27/05/2008		
REV		

OLYMPIC INDUSTRIES Built to last

MAIN OFFICE: Cnr. MAIN NORTH & MAXWELL ROADS PARA HILLS WEST, SA 5096
Ph. 08 83495744 - Fax. 08 83494222
PO BOX 46, PARA HILLS SA 5096
www.olympicindustries.com.au

© copyright